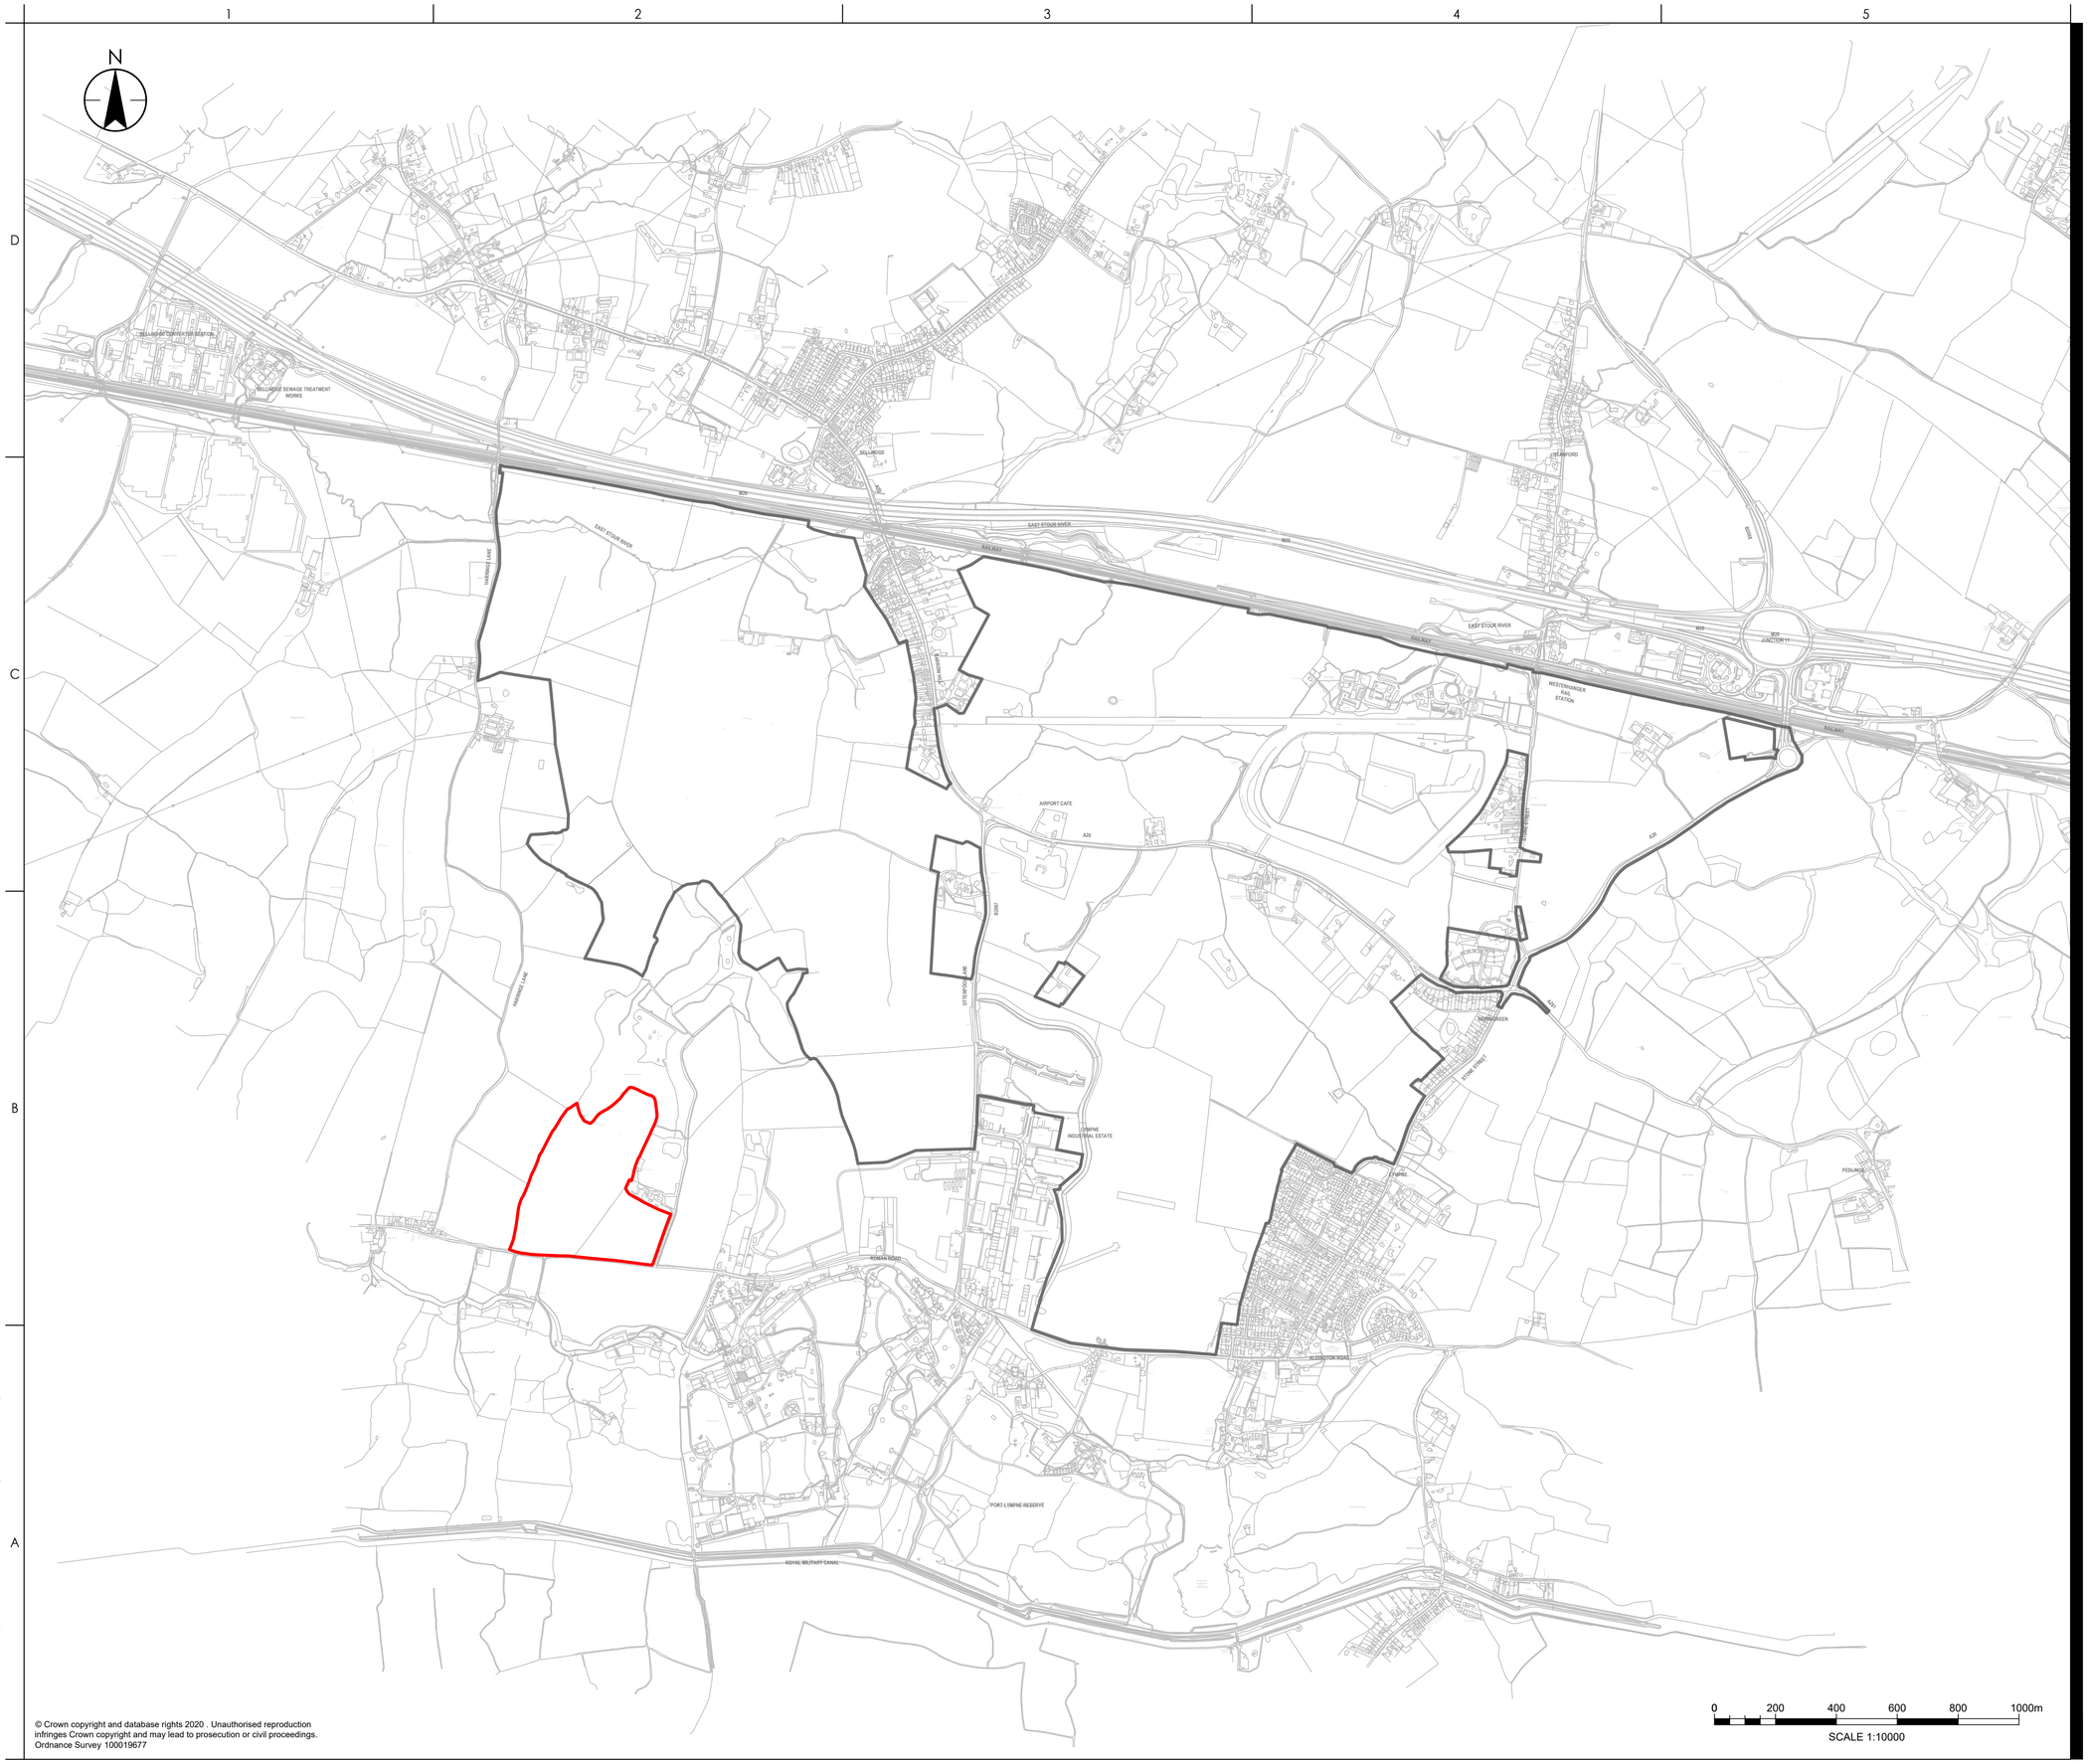

© Crown copyright and database rights 2020 . Unauthorised reproduction infringes Crown copyright and may lead to prosecution or civil proceedings. Ordnance Survey 100019677

0 200 400 600 800 1000m

SCALE 1:10000

D

C

B

A

Plotted: 17.05.2023 2023.05.17 3:43:43 PM By: McCoy, Sean
C:\Users\sean.mccoy\Desktop\332410315 - pt - otterpool\A_cad\con\dwg\e00 (infra monitor & manage)\opp02\stn-zz-00\dr-ce-wp000170 - proposed solar farm boundary

Stantec

Stantec UK Limited
LONDON
Link House, 78 Cowcross Street, London, United Kingdom,
EC1M 6EJ
Tel: +44 20 3824 6600
www.stantec.com/uk

Copyright Reserved

The Contractor shall verify and be responsible for all dimensions. DO NOT scale the drawing - any errors or omissions shall be reported to Stantec without delay.
The Copyrights to all designs and drawings are the property of Stantec. Reproduction or use for any purpose other than that authorized by Stantec is forbidden.

Notes

UTILITIES NOTE: The position of any existing public or private sewers, utility services, plant or apparatus shown on this drawing is believed to be correct, but no warranty to this is expressed or implied. Other such plant or apparatus may also be present but not shown. The Contractor is therefore advised to undertake their own investigation where the presence of any existing sewers, services, plant or apparatus may affect their operations.

LEGEND:

PROPOSED SOLAR FARM BOUNDARY

OTTERPOOL PARK SITE BOUNDARY

001 -	SM	NA	2023.05.15
Issued/Revision	By	Appd	YYYY.MM.DD
	SM	-	NA	2023.05.15
	Dwn.	Dsgn.	Chkd.	YYYY.MM.DD

Issue Status

S0 - WORK IN PROGRESS

This document is suitable only for the purpose noted above.
Use of this document for any other purpose is not permitted.

Client/Project Logo

OTTERPOOL PARK

Client/Project

OTTERPOOL PARK LLP

Title

PROPOSED SOLAR FARM BOUNDARY

Project No.	Scale
332410700	1:10,000
Revision	Drawing No.
001	**OPP02-STN-ZZ-00-DR-CE-WP000-0170**